



20-4.2-12-O

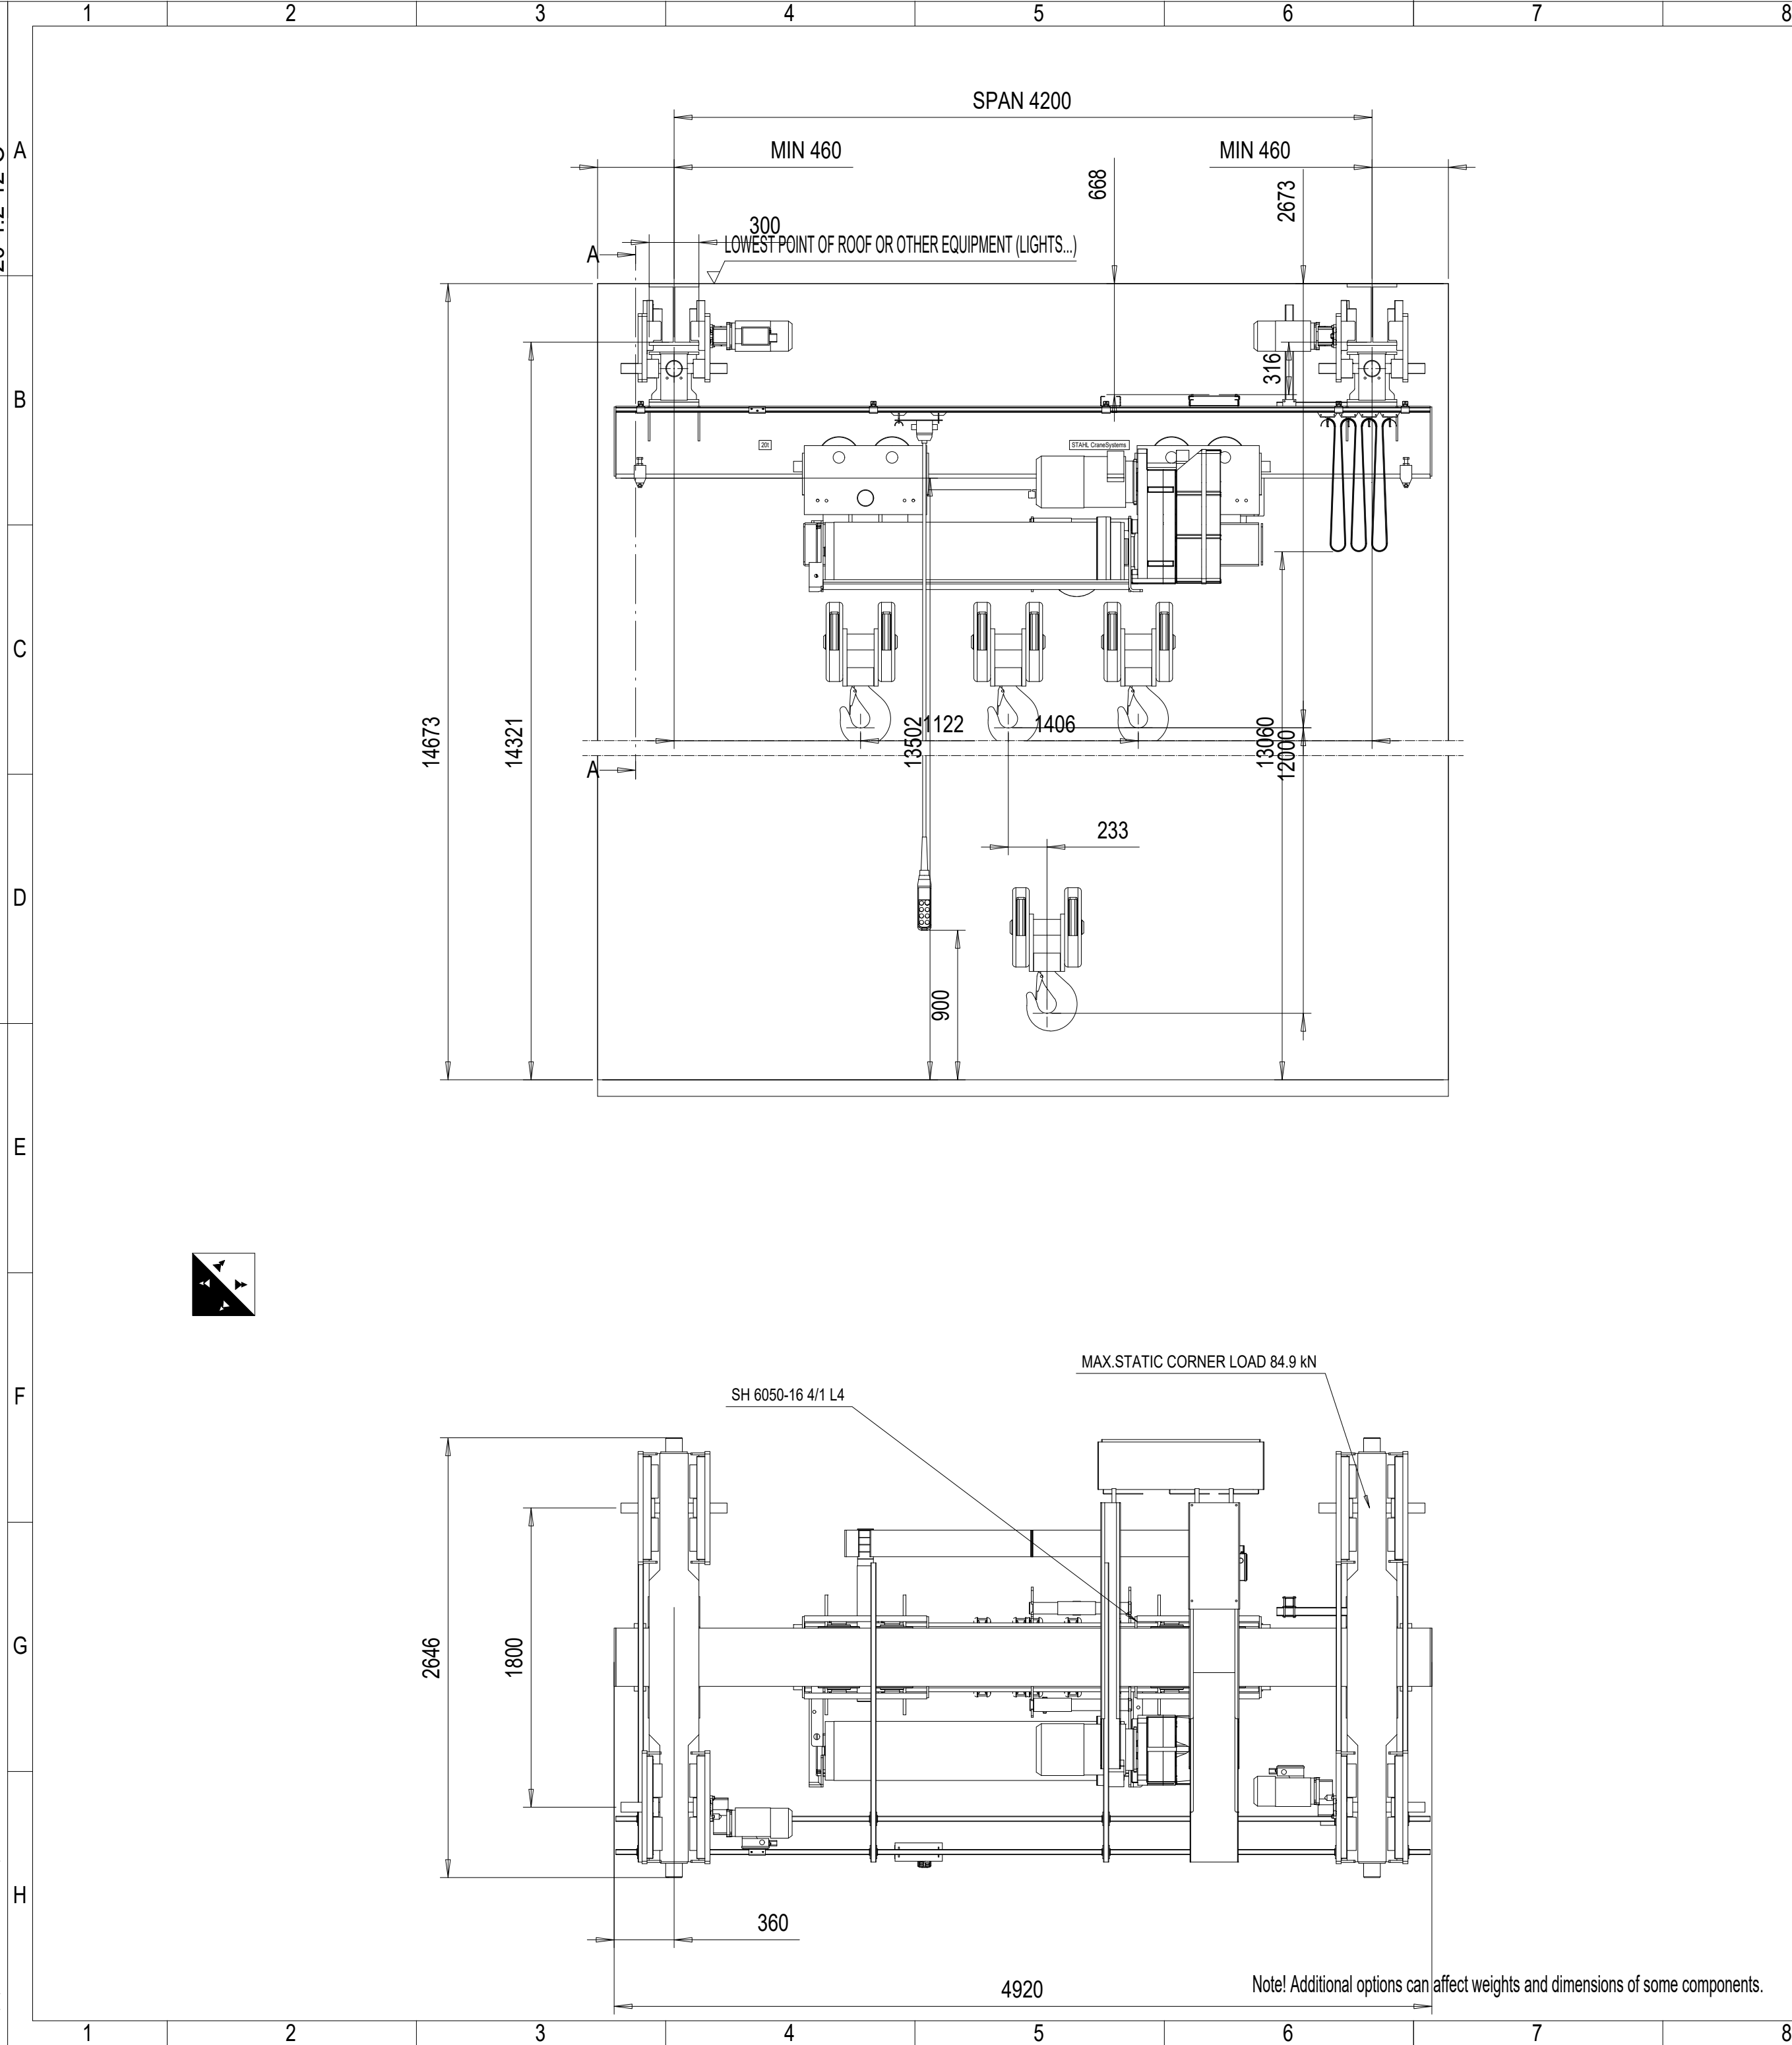

REV	CHANGE DESCRIPTION	ECN	DATE	REVISED BY	APPROVED BY
-----	--------------------	-----	------	------------	-------------

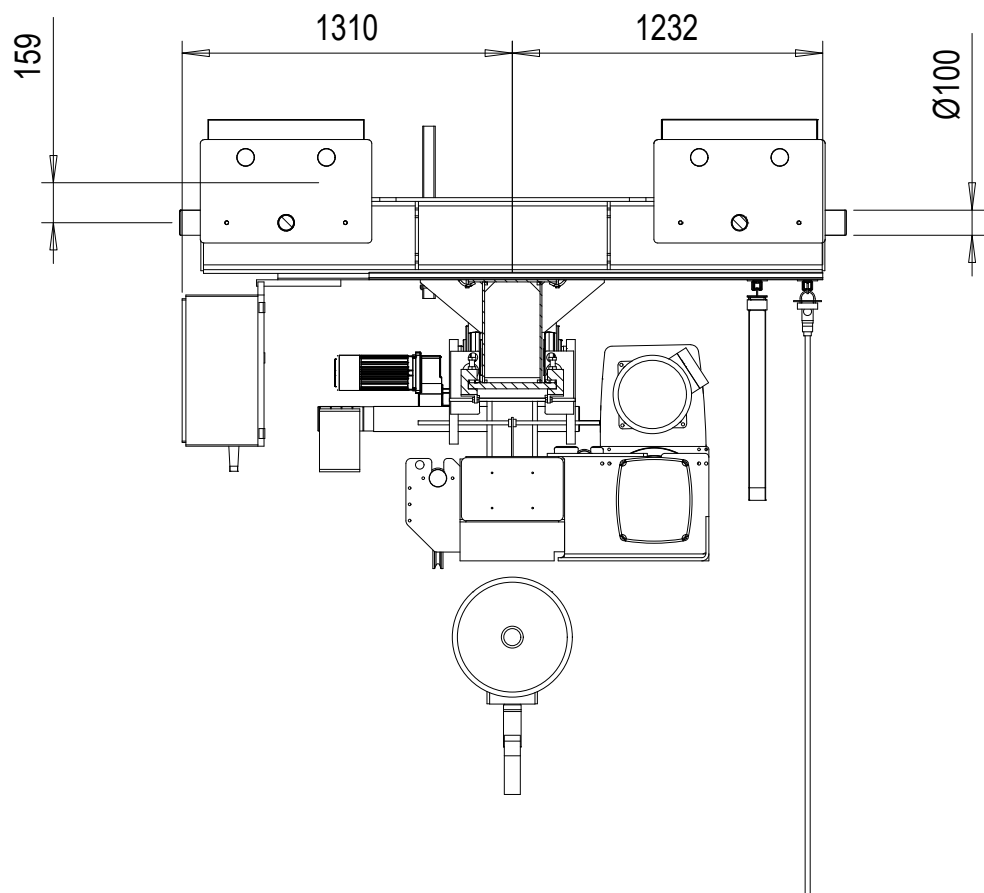

TECHNICAL DATA

CRANE

LOAD	: 20000 kg
SPAN	: 4.2 m
LIFTING HEIGHT	: 12 m
TRAVELLING SPEED	: 40/10 m/min 2-speed pole change
WEIGHT OF BRIDGE	: 2570 kg
TOTAL WEIGHT	: 5760 kg
CRANE CLASSIFICATION	: U4/Q2, EN13001-1
CRANE DRIVE GROUP	: 25 m (D_lin6) / M5
LENGTH OF RUNWAY	: 50 m

HOIST

HOISTING SPEED	: 4/0.67 m/min 2-speed
TRAVERSING SPEED	: 20/5 m/min 2-speed pole change
WEIGHT OF TROLLEY	: 3190 kg
HOIST GROUP	: 3,0 + 3,0 m (D_lin4) / ISO M5

ELECTRICAL EQUIPMENT

MAIN/CONTROL VOLTAGE	: 380 / 48 V; 50 Hz
SUPPLY POWER	: 18.6 kW

TOLERANCES

CRANE	:
RUNWAY	:

USE OF CRANE

: Indoor Use crane -10° 40° C


CUSTOMER ORGANIZES SAFE
PLATFORM FOR CRANE SERVICE

Project sketch - for information only
Subject to changes without prior notice
Projektskizze - Änderungen vorbehalten

Approved:	Place	Date	Company (Company stamp)
Customer			

STAHLCraneSystems 	Free size tolerance			Quotation No.	Version DAS	
	Material			Order No.	NSL	
				Reproduction and transmission to third parties is not permitted We reserve all rights under copyright for this drawing	TCHAR	
				SHU20t x 4.2m Hol:12m	Scale 1:30	
Company:						Copy to
STEPHAN CraneSystems GmbH			Datum	Name	20-4.2-12-O	
		Drawn by	04.12.2018	DMA/XRS		
		Checked by				
Issue		N/a	Released			Replaced by

This document is the absolute property of STEPHAN CraneSystems GmbH. This document must not be copied without the written permission of STEPHAN CraneSystems GmbH or its parent company STAHL CraneSystems GmbH. The contents thereof must not be disclosed to a third party nor be used for any unauthorized purpose. Contravention will be prosecuted.

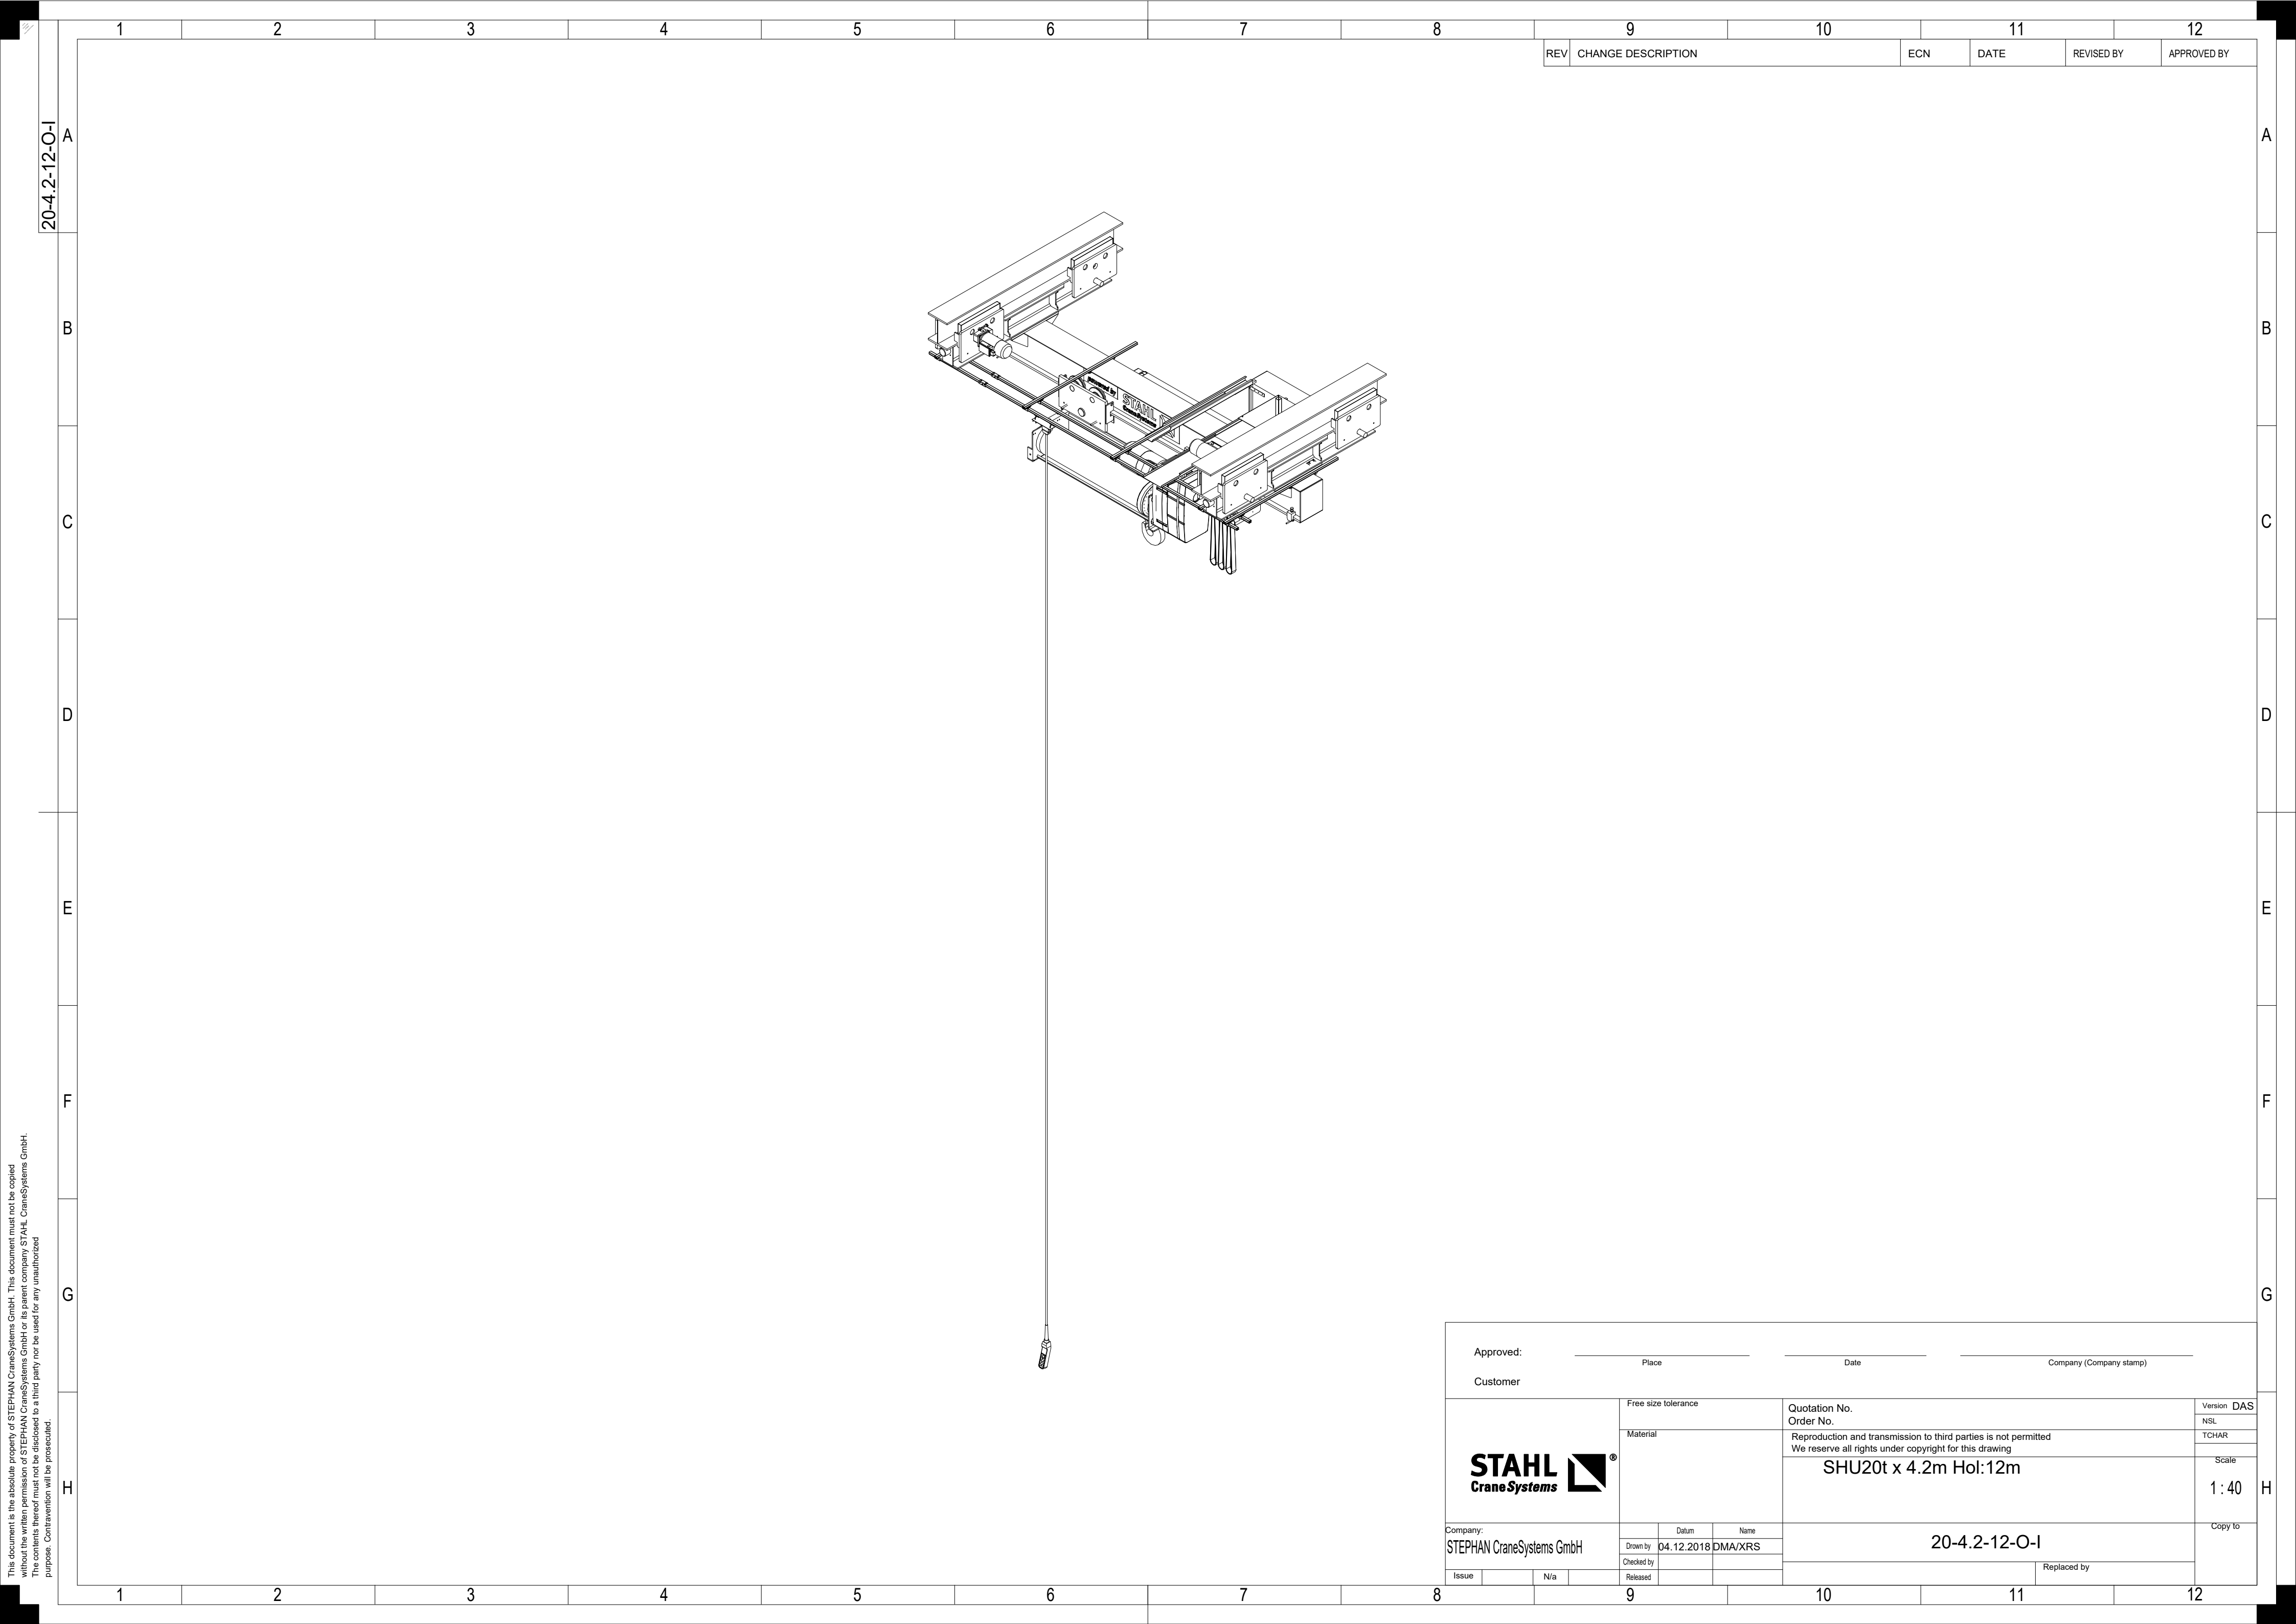

This document is the absolute property of STEPHAN CraneSystems GmbH. This document must not be copied without the written permission of STEPHAN CraneSystems GmbH or its parent company STAHL CraneSystems GmbH. The contents thereof must not be disclosed to a third party nor be used for any unauthorized purpose. Contravention will be prosecuted.