



This document is the absolute property of STEPHAN CraneSystems GmbH. This document must not be copied without the written permission of STEPHAN CraneSystems GmbH or its parent company STAHL CraneSystems GmbH. The contents thereof must not be disclosed to a third party nor be used for any unauthorized purpose. Contravention will be prosecuted.

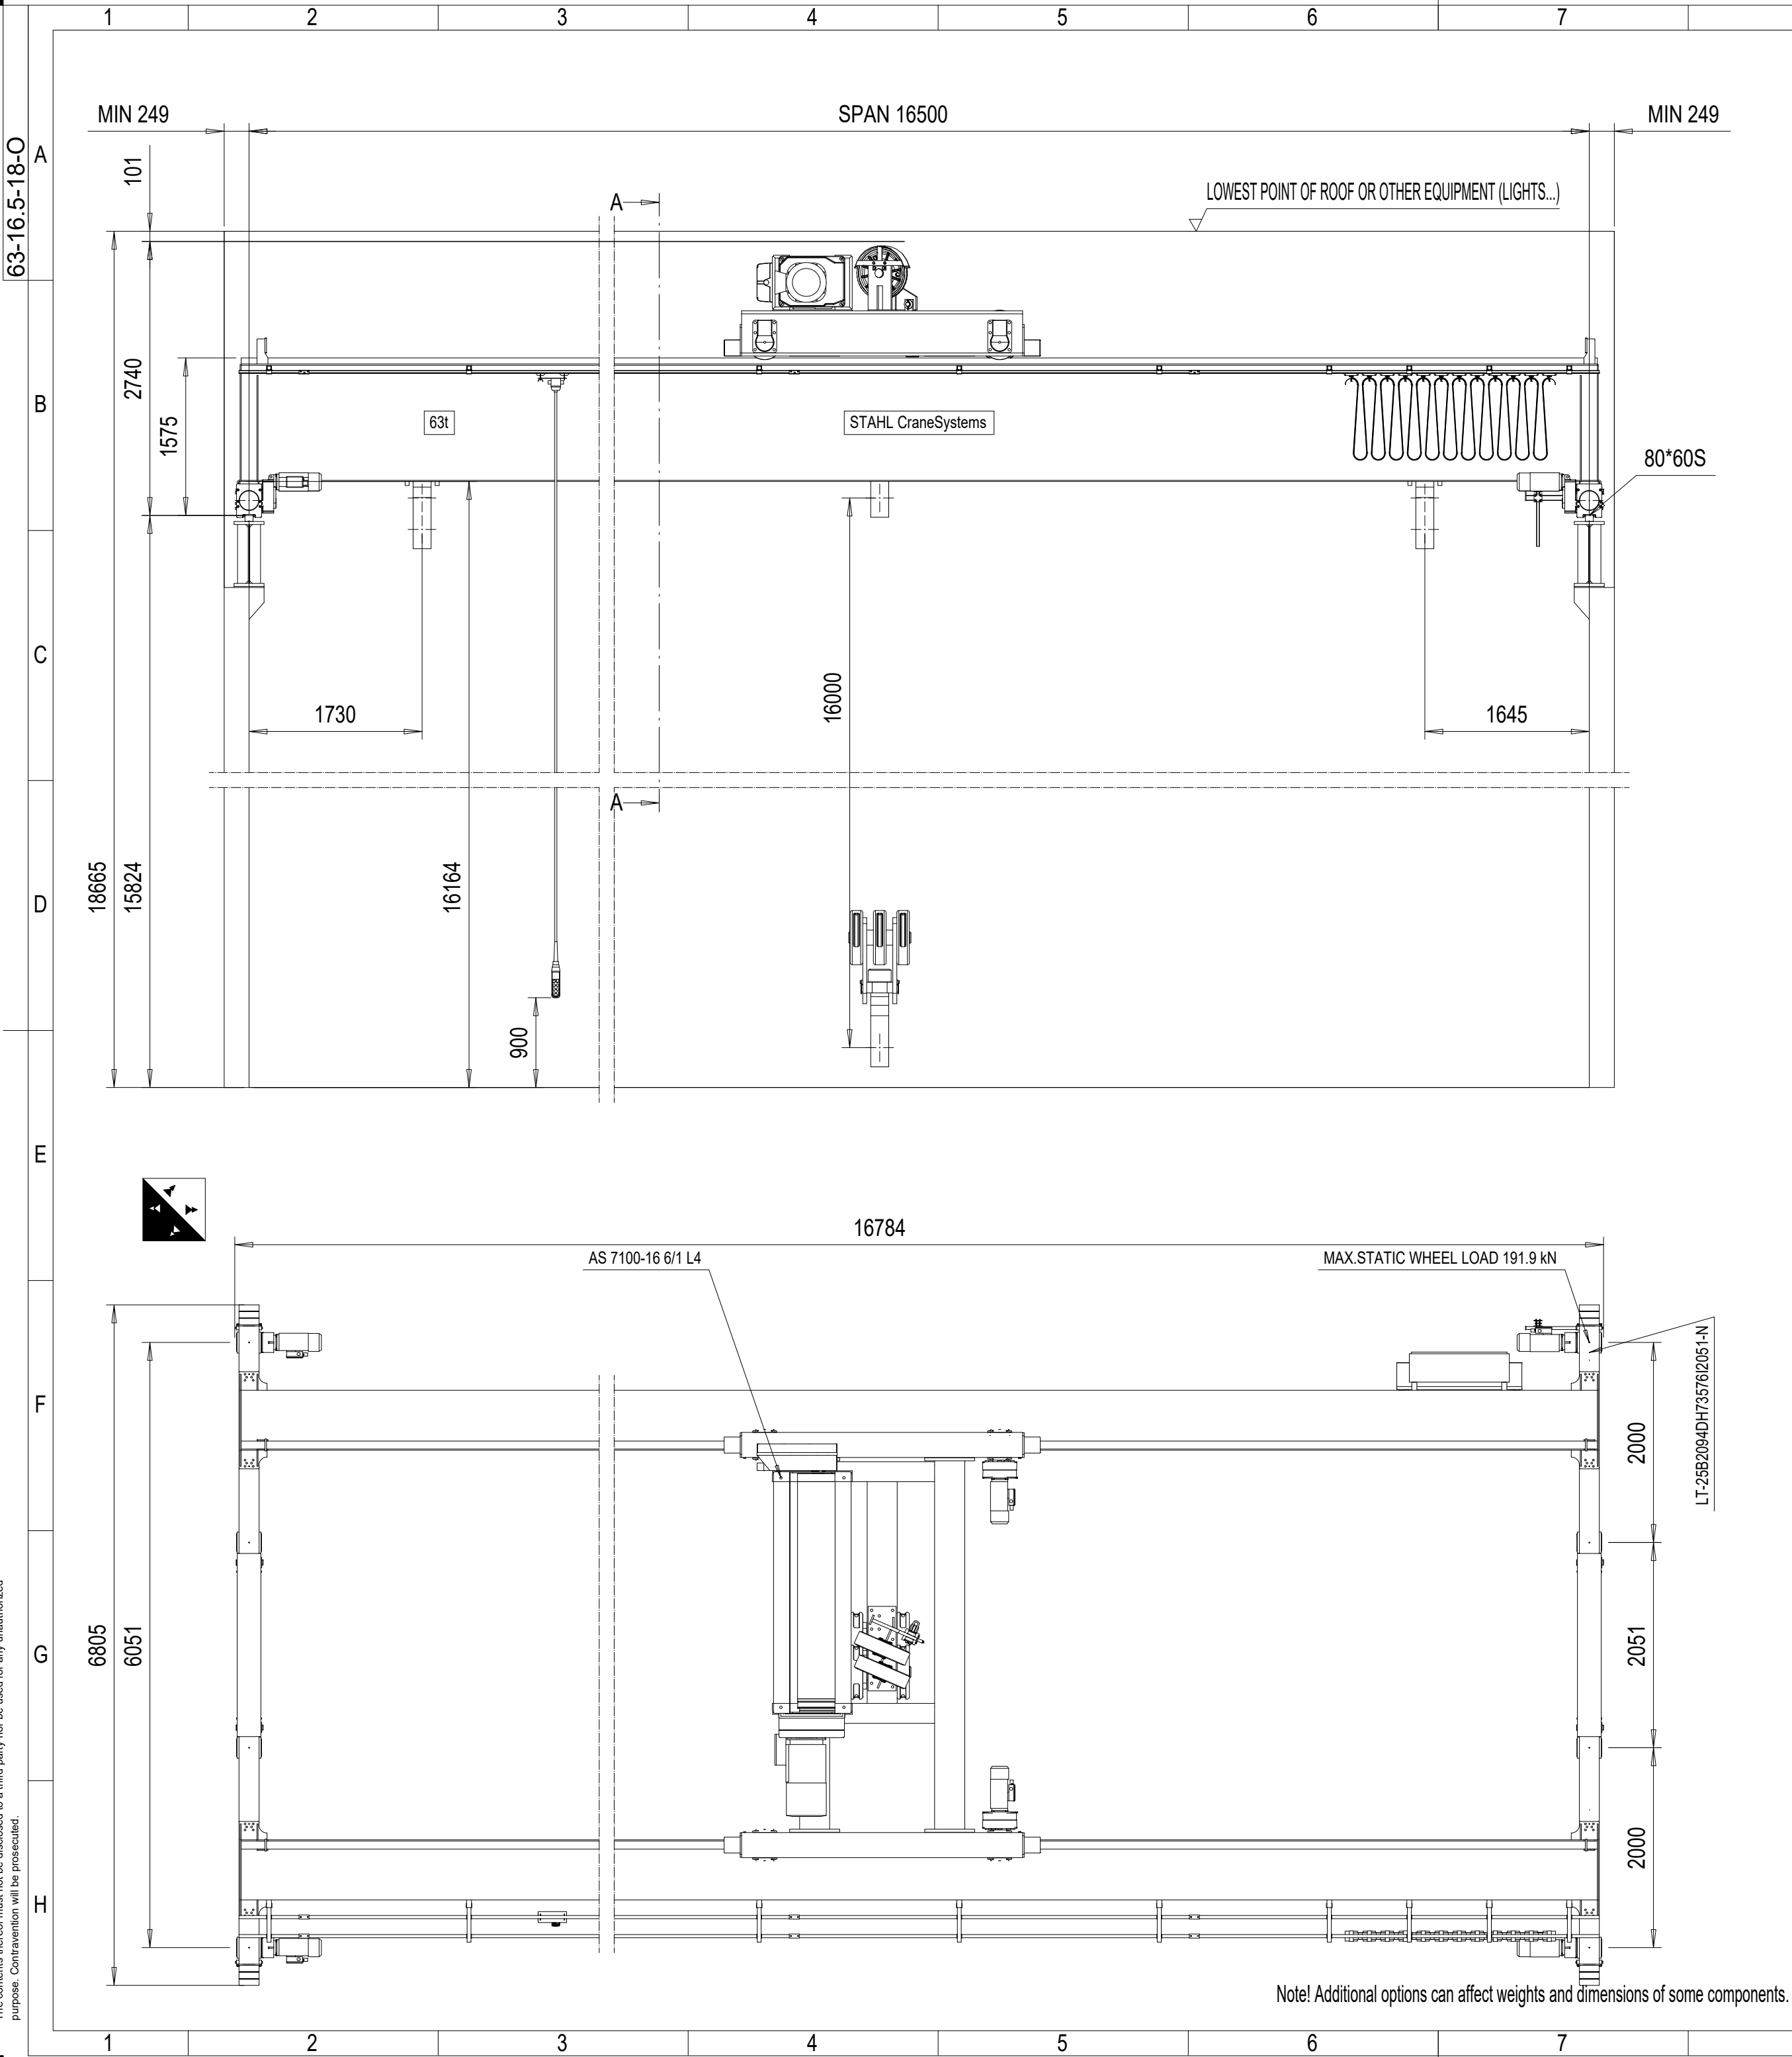

REV	CHANGE DESCRIPTION	ECN	DATE	REVISED BY	APPROVED BY
-----	--------------------	-----	------	------------	-------------

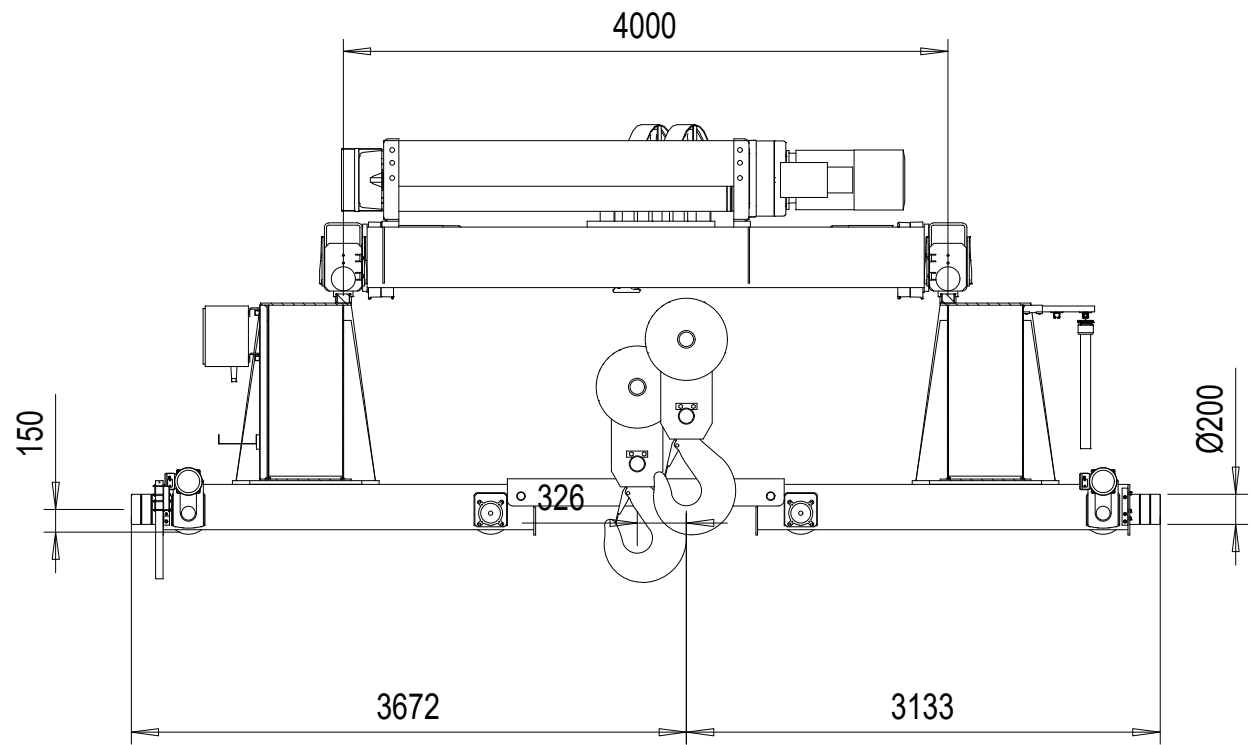

VIEW A-A

TECHNICAL DATA

CRANE

LOAD	: 63000 kg
SPAN	: 16.5 m
LIFTING HEIGHT	: 16 m
TRAVELLING SPEED	: 40/10 m/min 2-speed pole change
WEIGHT OF BRIDGE	: 12420 kg
TOTAL WEIGHT	: 18290 kg
CRANE CLASSIFICATION	: U4/Q2, EN13001-1
CRANE DRIVE GROUP	: 25 m (D_lin6) / ISO M4
LENGTH OF RUNWAY	: 50 m

HOIST

HOISTING SPEED	: 2.6/0.43 m/min 2-speed
TRAVERSING SPEED	: 20/5 m/min 2-speed pole change
WEIGHT OF TROLLEY	: 5870 kg
HOIST GROUP	: 4,0 + 4,0 m (D_lin4) / ISO M4

ELECTRICAL EQUIPMENT

MAIN/CONTROL VOLTAGE	: 380 / 48 V; 50 Hz
SUPPLY POWER	: 42 kW

TOLERANCES

CRANE	:
RUNWAY	:

USE OF CRANE

: Indoor Use crane -10° 40° C


CUSTOMER ORGANIZES SAFE
PLATFORM FOR CRANE SERVICE

Project sketch - for information only
Subject to changes without prior notice
Projektskizze - Änderungen vorbehalten

Approved: _____ Place _____ Date _____ Company (Company stamp) _____

Customer

STAHL CraneSystems	Free size tolerance			Quotation No.	Version	
	Material			Order No.	NSL	
				Reproduction and transmission to third parties is not permitted We reserve all rights under copyright for this drawing	TCHAR	
				SHD63t x 16.5m Hol:16m	Scale 1:50	
Company:						
STEPHAN CraneSystems GmbH			Datum	Name	63-16.5-18-O	Copy to
		Drawn by	15.05.2019	DMA/XRS		
		Checked by				
Issue		N/a		Released		

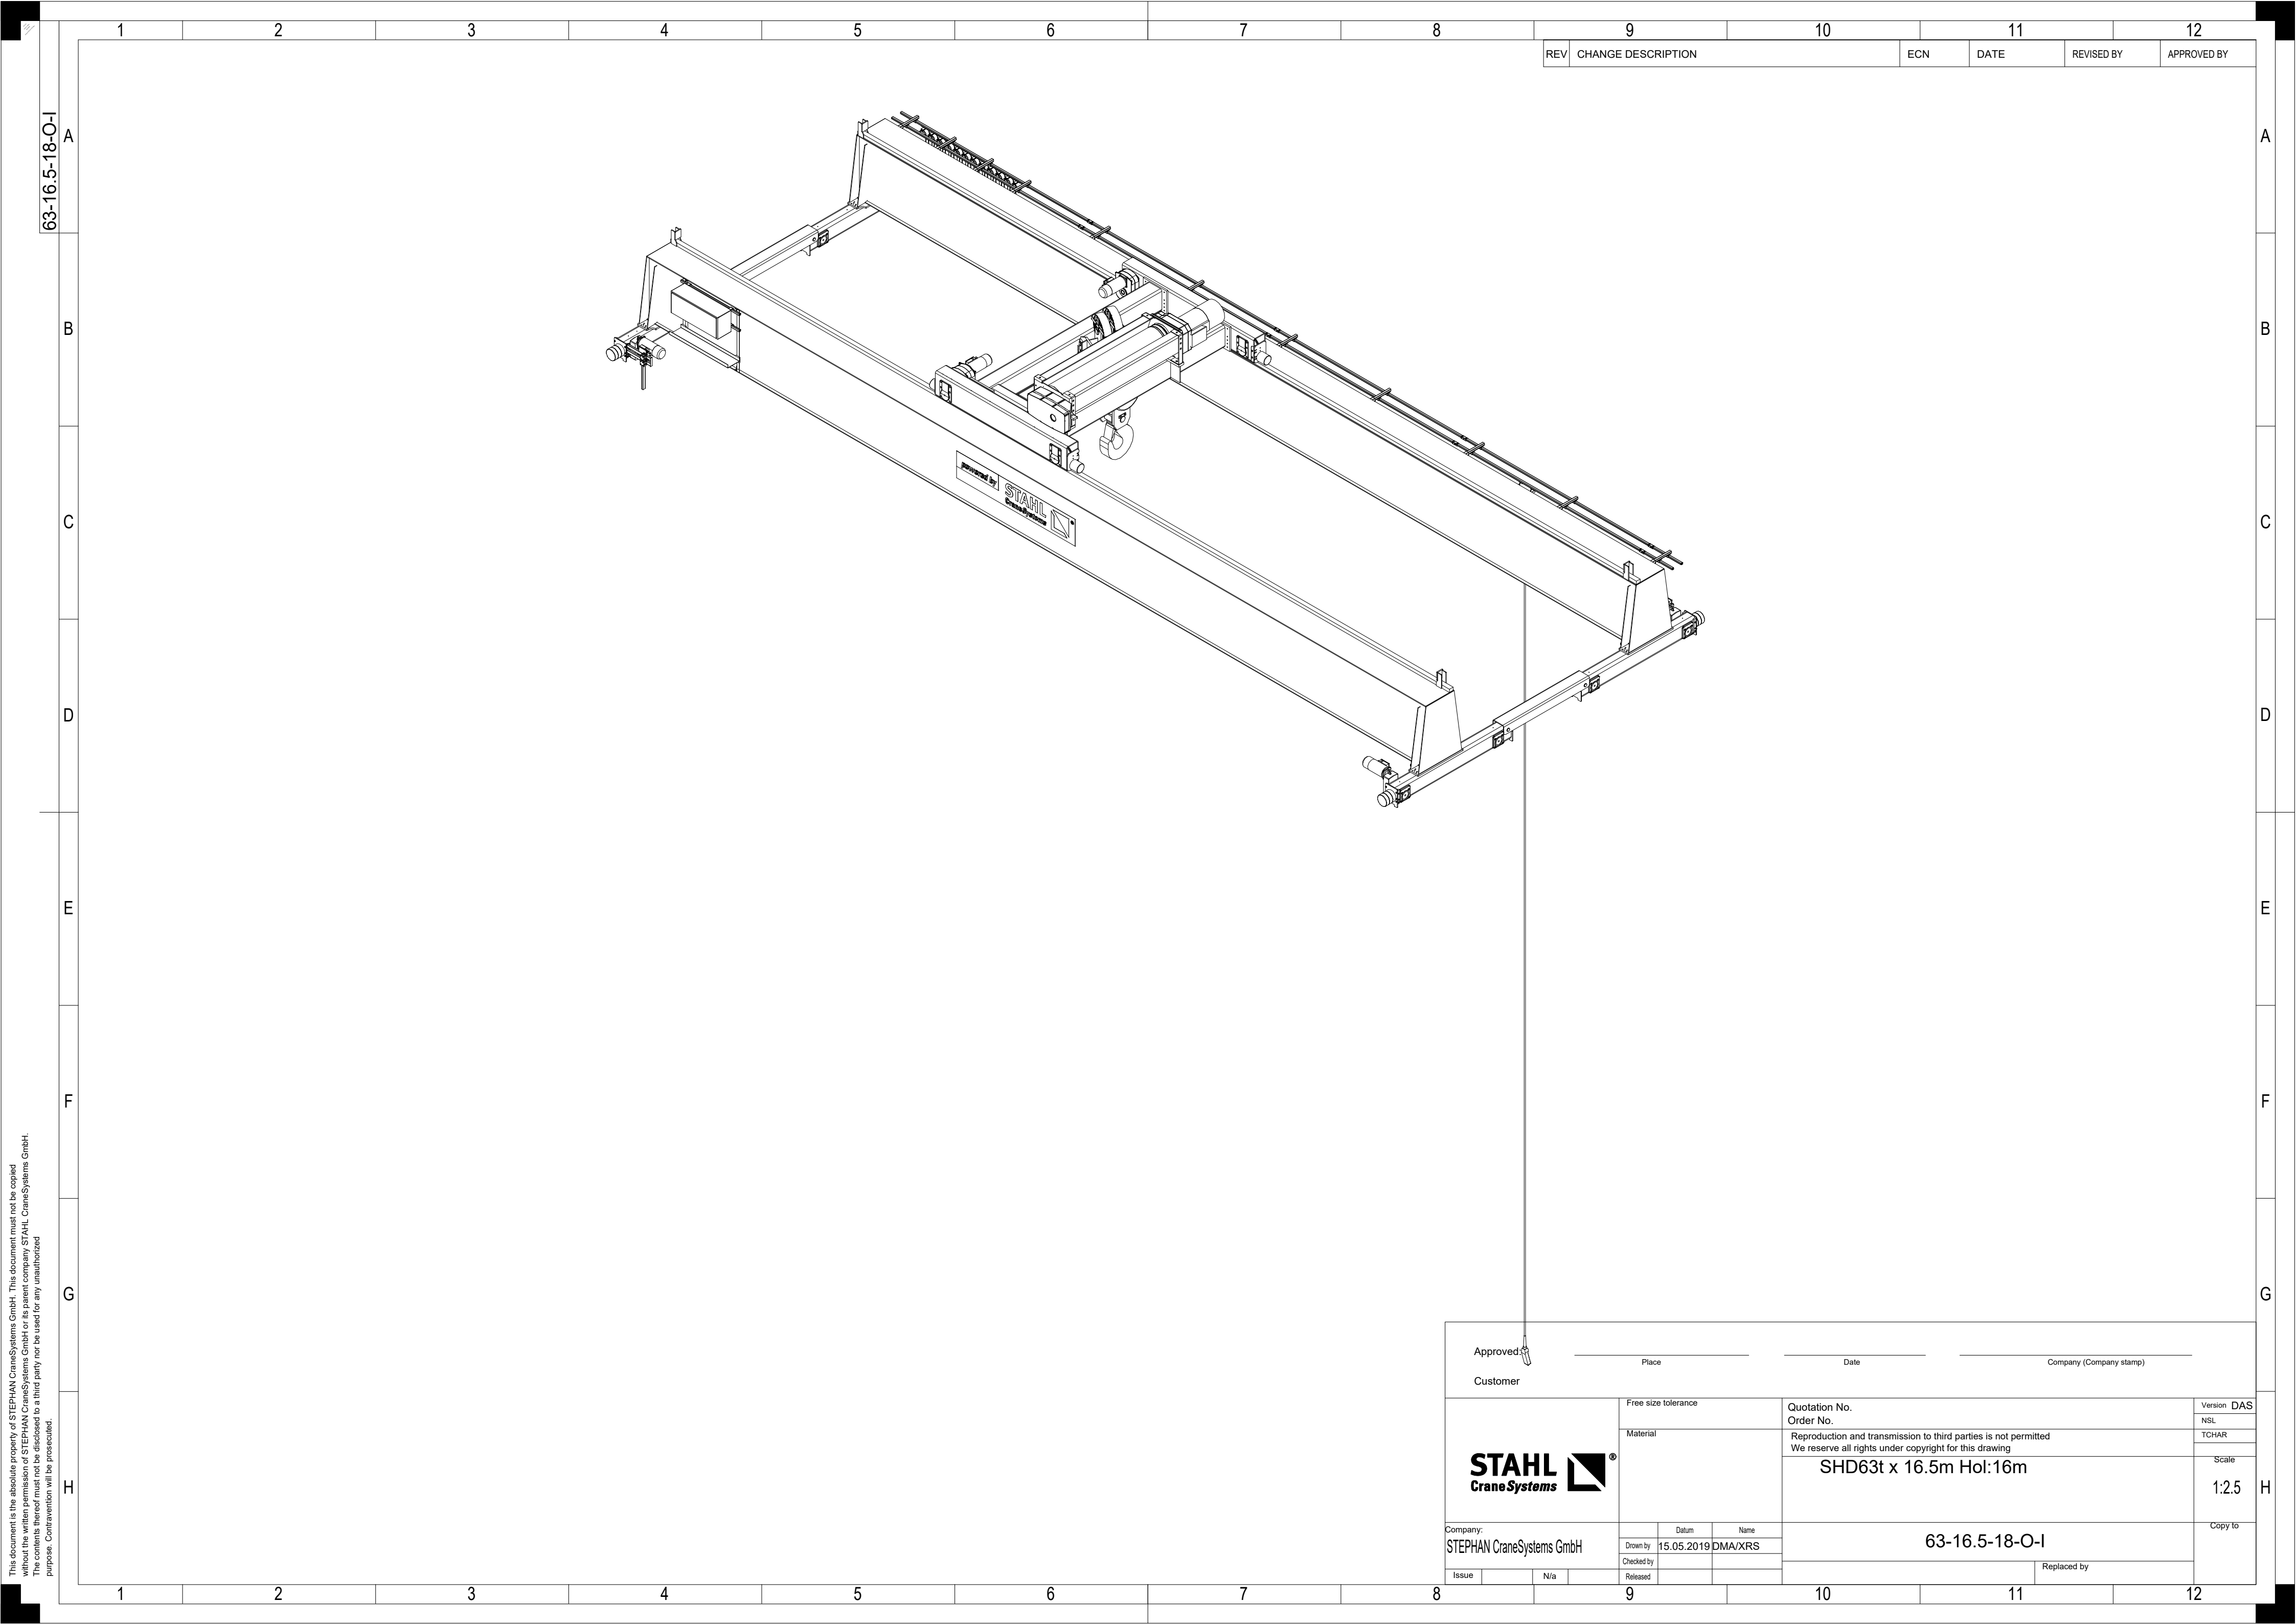

This document is the absolute property of STEPHAN CraneSystems GmbH. This document must not be copied without the written permission of STEPHAN CraneSystems GmbH or its parent company STAHL CraneSystems GmbH. This document is not to be used for any unauthorized purpose. Contravention will be prosecuted.